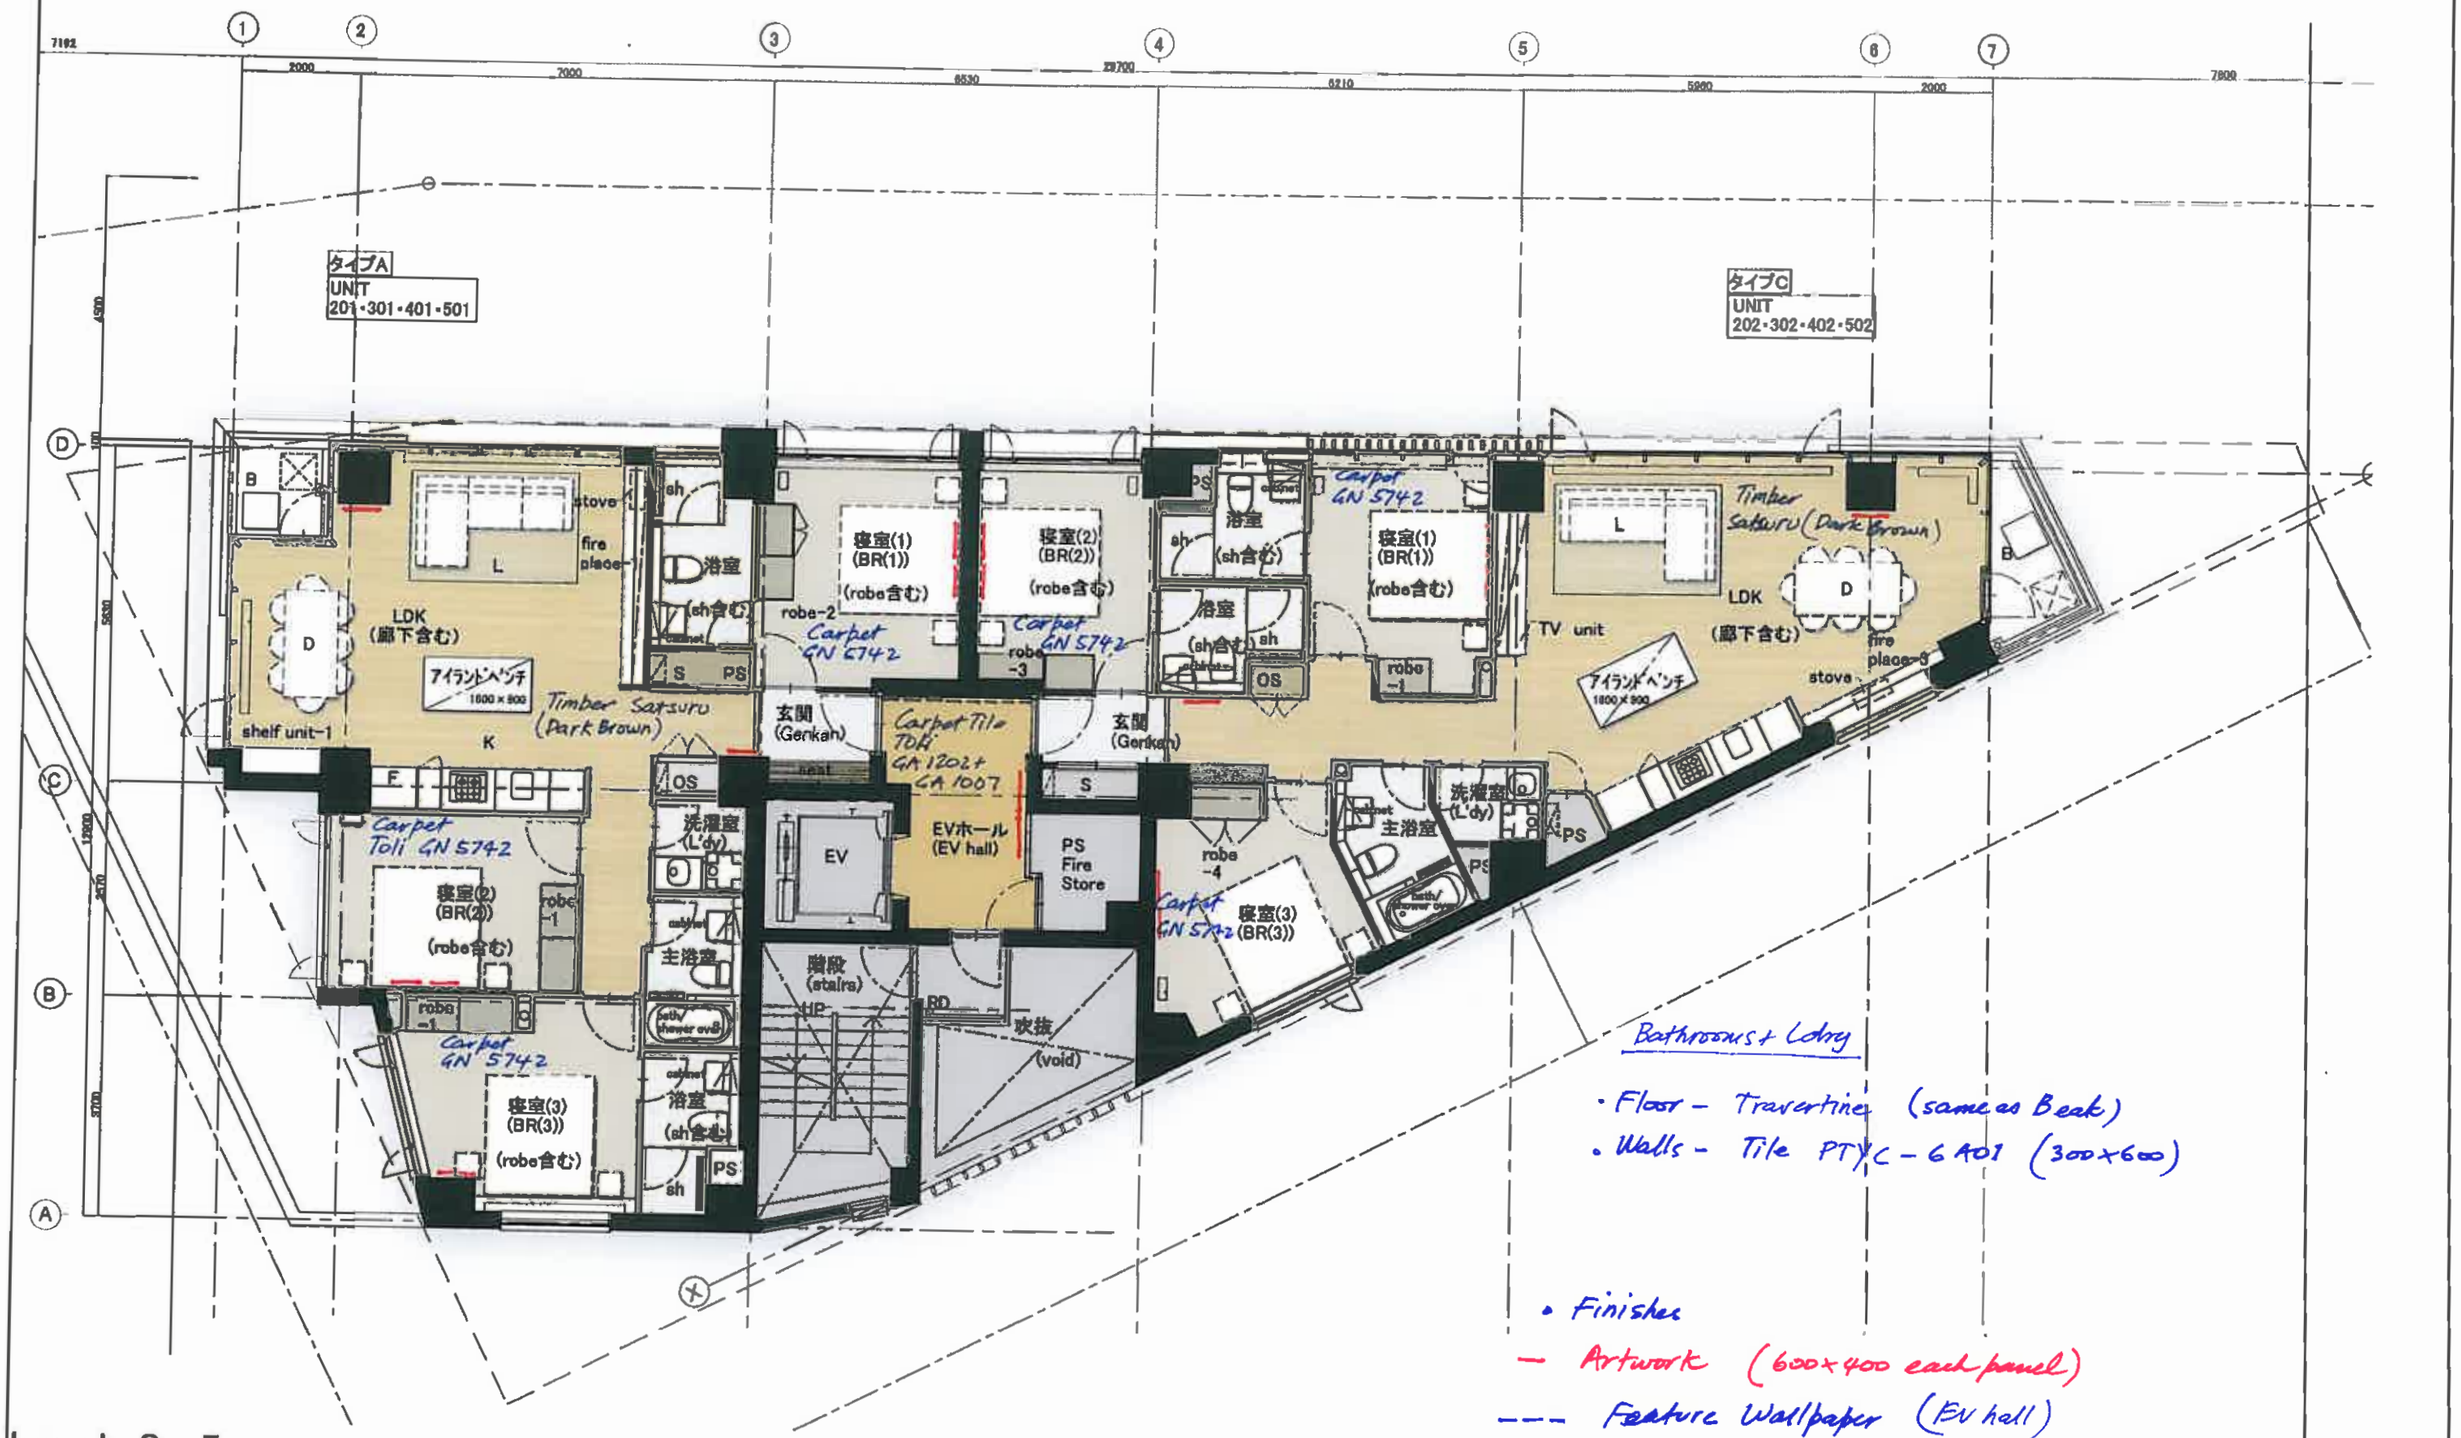

Levels 2 - 5

Schematic Design

Niseko Snow Crystal Apartments

COPYRIGHT COTTEE PARKER ARCHITECTS PTY. LTD

NORTH

Issue	Revision	Date
	Amendments	

Client	Scale	Date	Job no.
Project	Drawn	Checked	Approved
Location	Drawing no. SD 023	Issue MKT 1	

Cottee Parker Architects Pty Ltd
Brisbane Office

COTTEE PARKER LIVING